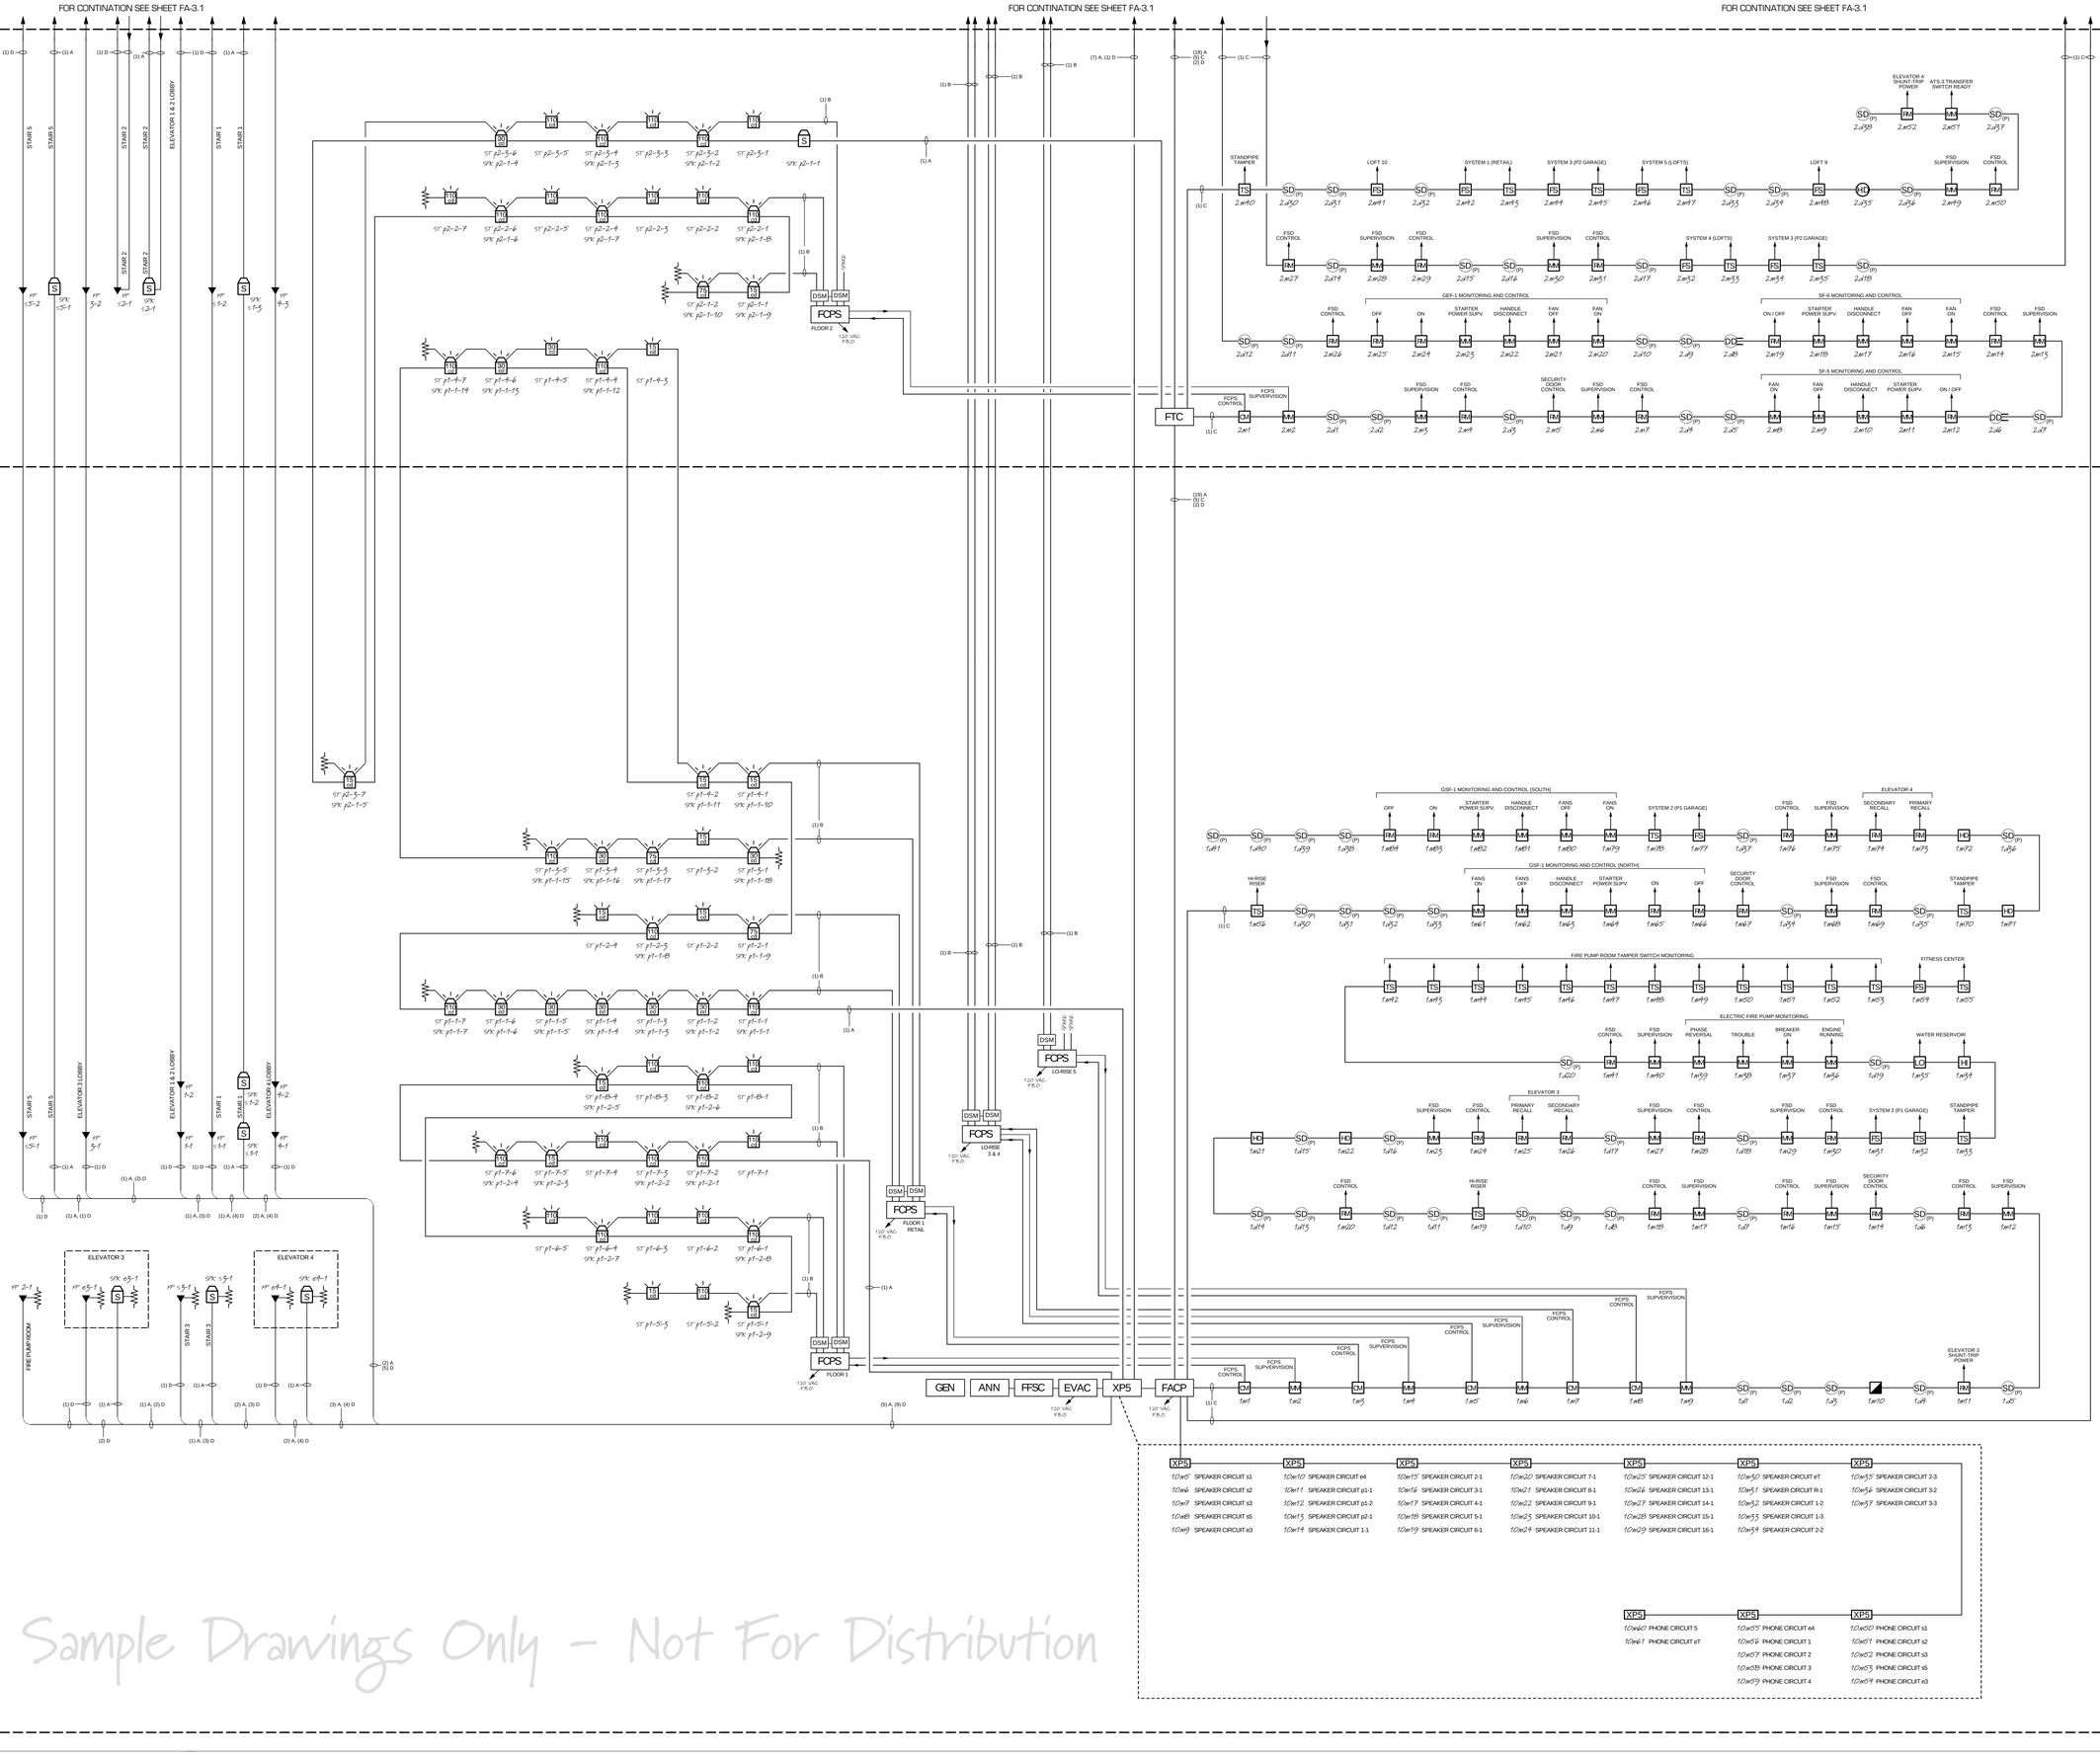

Sample Drawings Only - Not For Distribution

AECO SYSTEMS
28302 Industrial Blvd - Suite A
Hayward, CA 94545
(510) 342-0008
FAX (510) 342-0013

Avalon at Mission Bay

255 King Street San Francisco, CA

Drawn By:	A. EBY
Date:	03/08/02
Scale:	NONE
Job No:	30147

REVISIONS

REV.	DESCRIPTION	DATE
–		

Riser Diagram

FIRE ALARM SYSTEM

Sheet Number

FA-3.0